

# FLOOR PLAN

SCALE: 1" = 10'

1

DISCLAIMER  
This drawing, specifications, and ideas designs thereby are and shall remain the property of J.Lopez (Designer) and no part thereof shall be copied disclosed to others or used in connection with any work or project for which there have been prepared and developed, without the written consent of J.Lopez. Visual contact with these drawings shall constitute evidence of acceptance of these restrictions.

**TRUE 3D**  
RENDERING  
**3D RENDERING SERVICES**  
LANDSCAPE DESIGN  
EXTERIOR 3D RENDERERS  
INTERIOR 3D RENDERERS  
3D FLOORPLANS  
3D ANIMATIONS  
(661)-576-5948

**CLD**  
CLDPOOLBUILDERS.COM  
PO Box 900367  
Palmdale, CA.93590  
Phone (661)-940-6406  
Fax (661)-940-6409  
office@candelopez.com

STARBUCKS REMODEL  
**SAMMY'S RESTURANT**  
44139 Sierra Highway  
Lancaster, CA. 93534


SHEET TITLE

PLOT PLAN

SHEET

**A-1**


1 OF 5

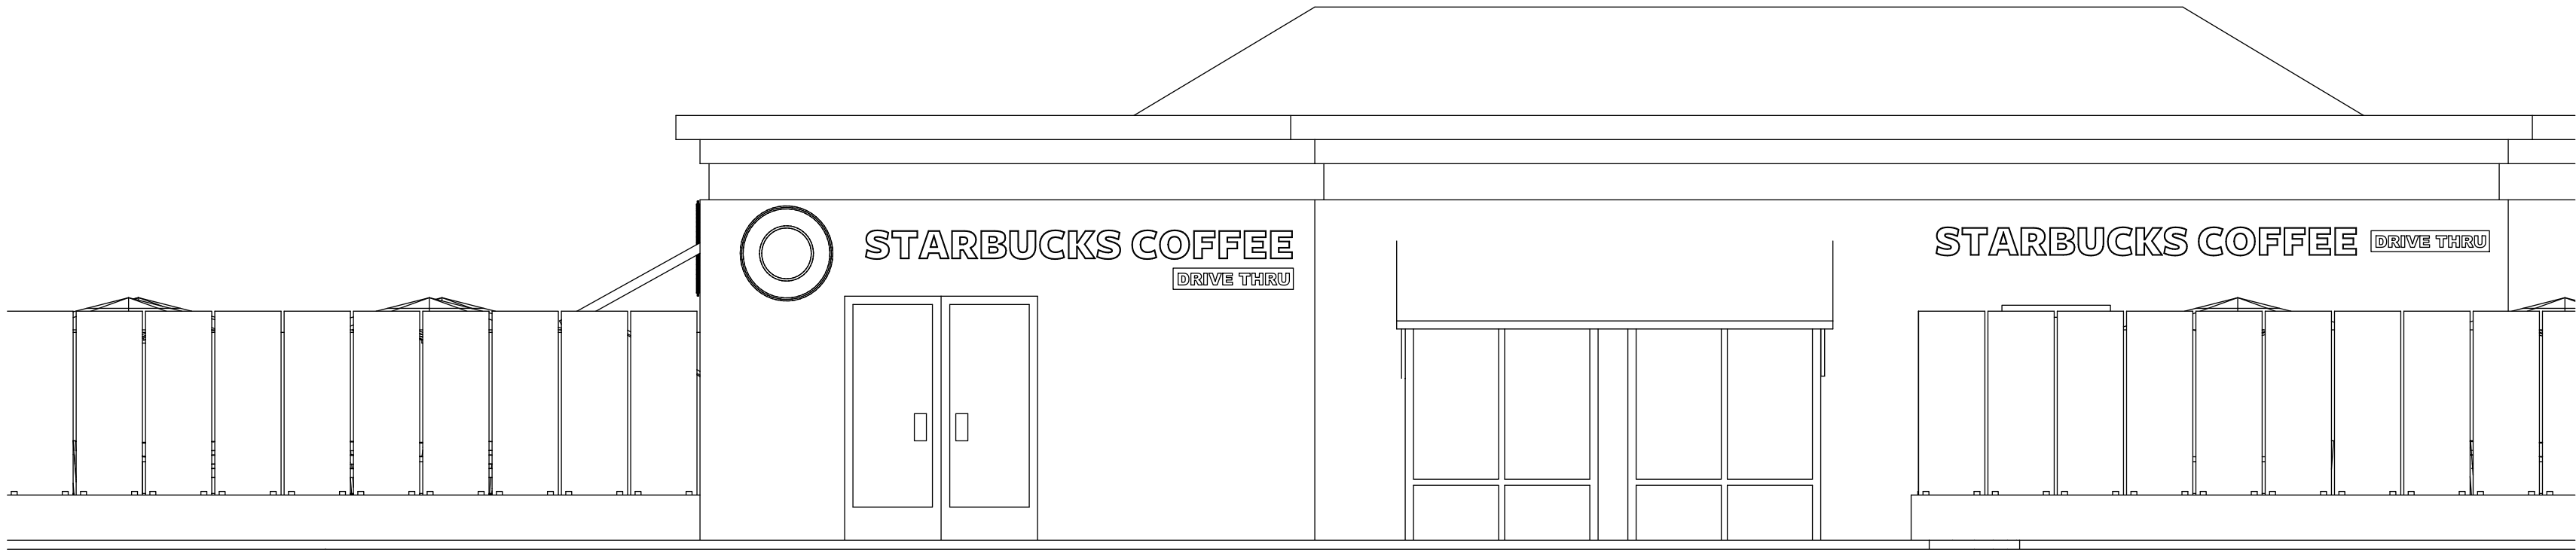

## NORTH ELEVATION

SCALE: 1/4" = 1' - 0"

2

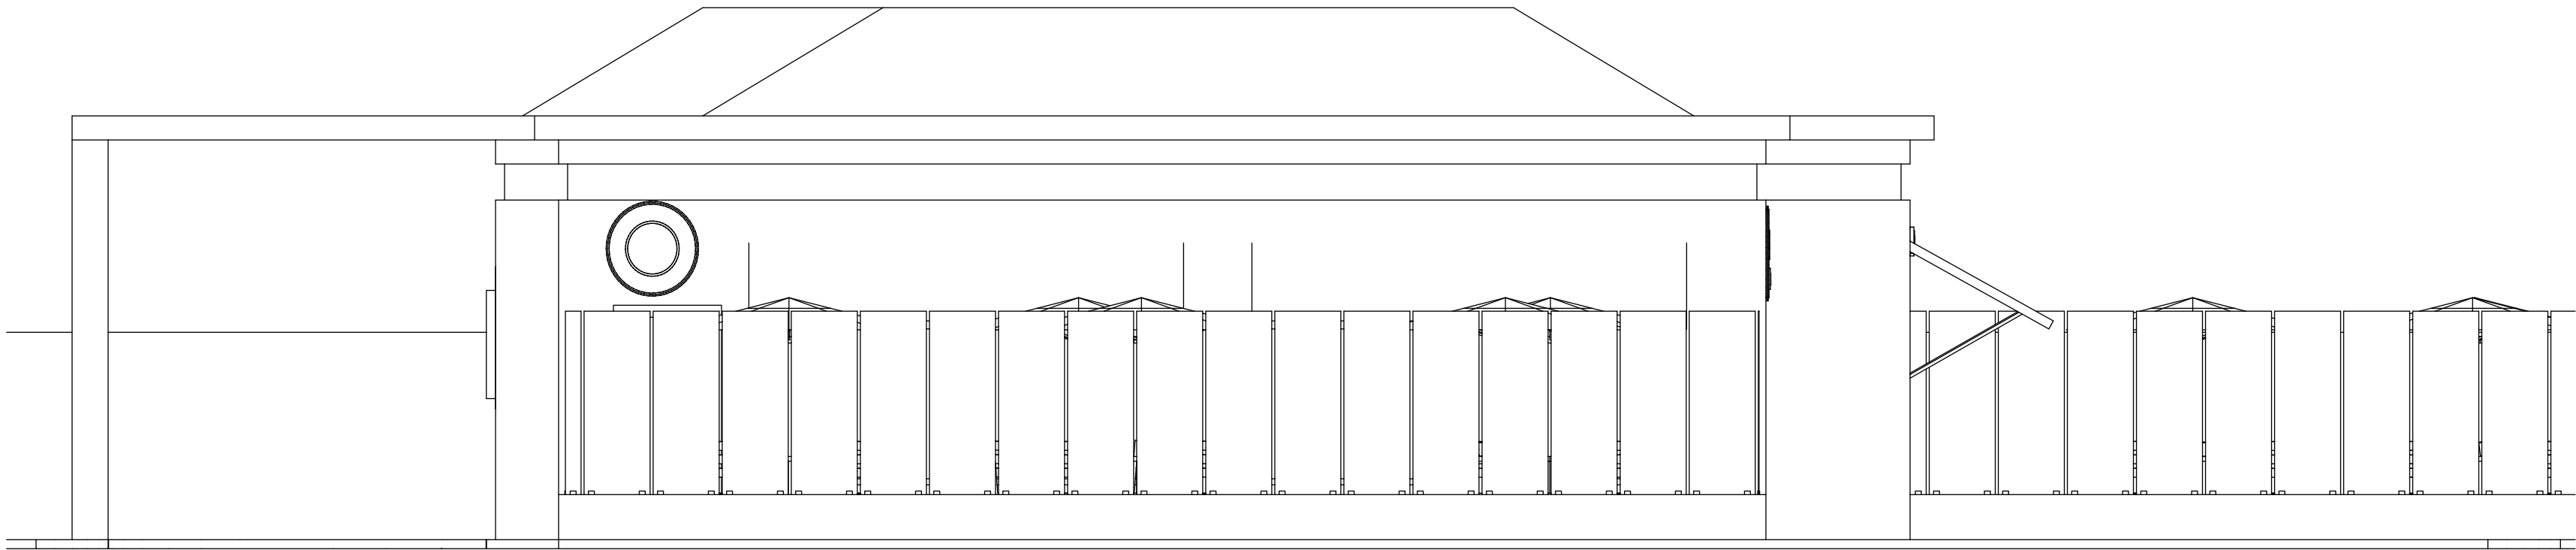

## EAST ELEVATION

SCALE: 1/4" = 1' - 0"

3

DISCLAIMER  
This drawing, specifications, and ideas designs thereby are and shall remain the property of J.Lopez (Designer) and no part thereof shall be copied disclosed to others or used in connection with any work or project for which there have been prepared and developed, without the written consent of J.Lopez. Visual contact with these drawings shall constitute evidence of acceptance of these restrictions.

**TRUE 3D**  
RENDERING  
3D RENDERING SERVICES  
LANDSCAPE DESIGN  
EXTERIOR 3D RENDERERS  
INTERIOR 3D RENDERERS  
3D FLOORPLANS  
3D ANIMATIONS  
(661)-576-5948

**CLD**  
CLDPOOLBUILDERS.COM  
PO Box 900367  
Palmdale, CA. 93590  
Phone (661)-940-6406  
Fax (661)-940-6409  
office@candelopez.com

STARBUCKS REMODEL  
**SAMMY'S RESTURANT**  
44139 Sierra Highway  
Lancaster, CA. 93534


SHEET TITLE

ELEVATIONS

SHEET

**A-2**

2 OF 5

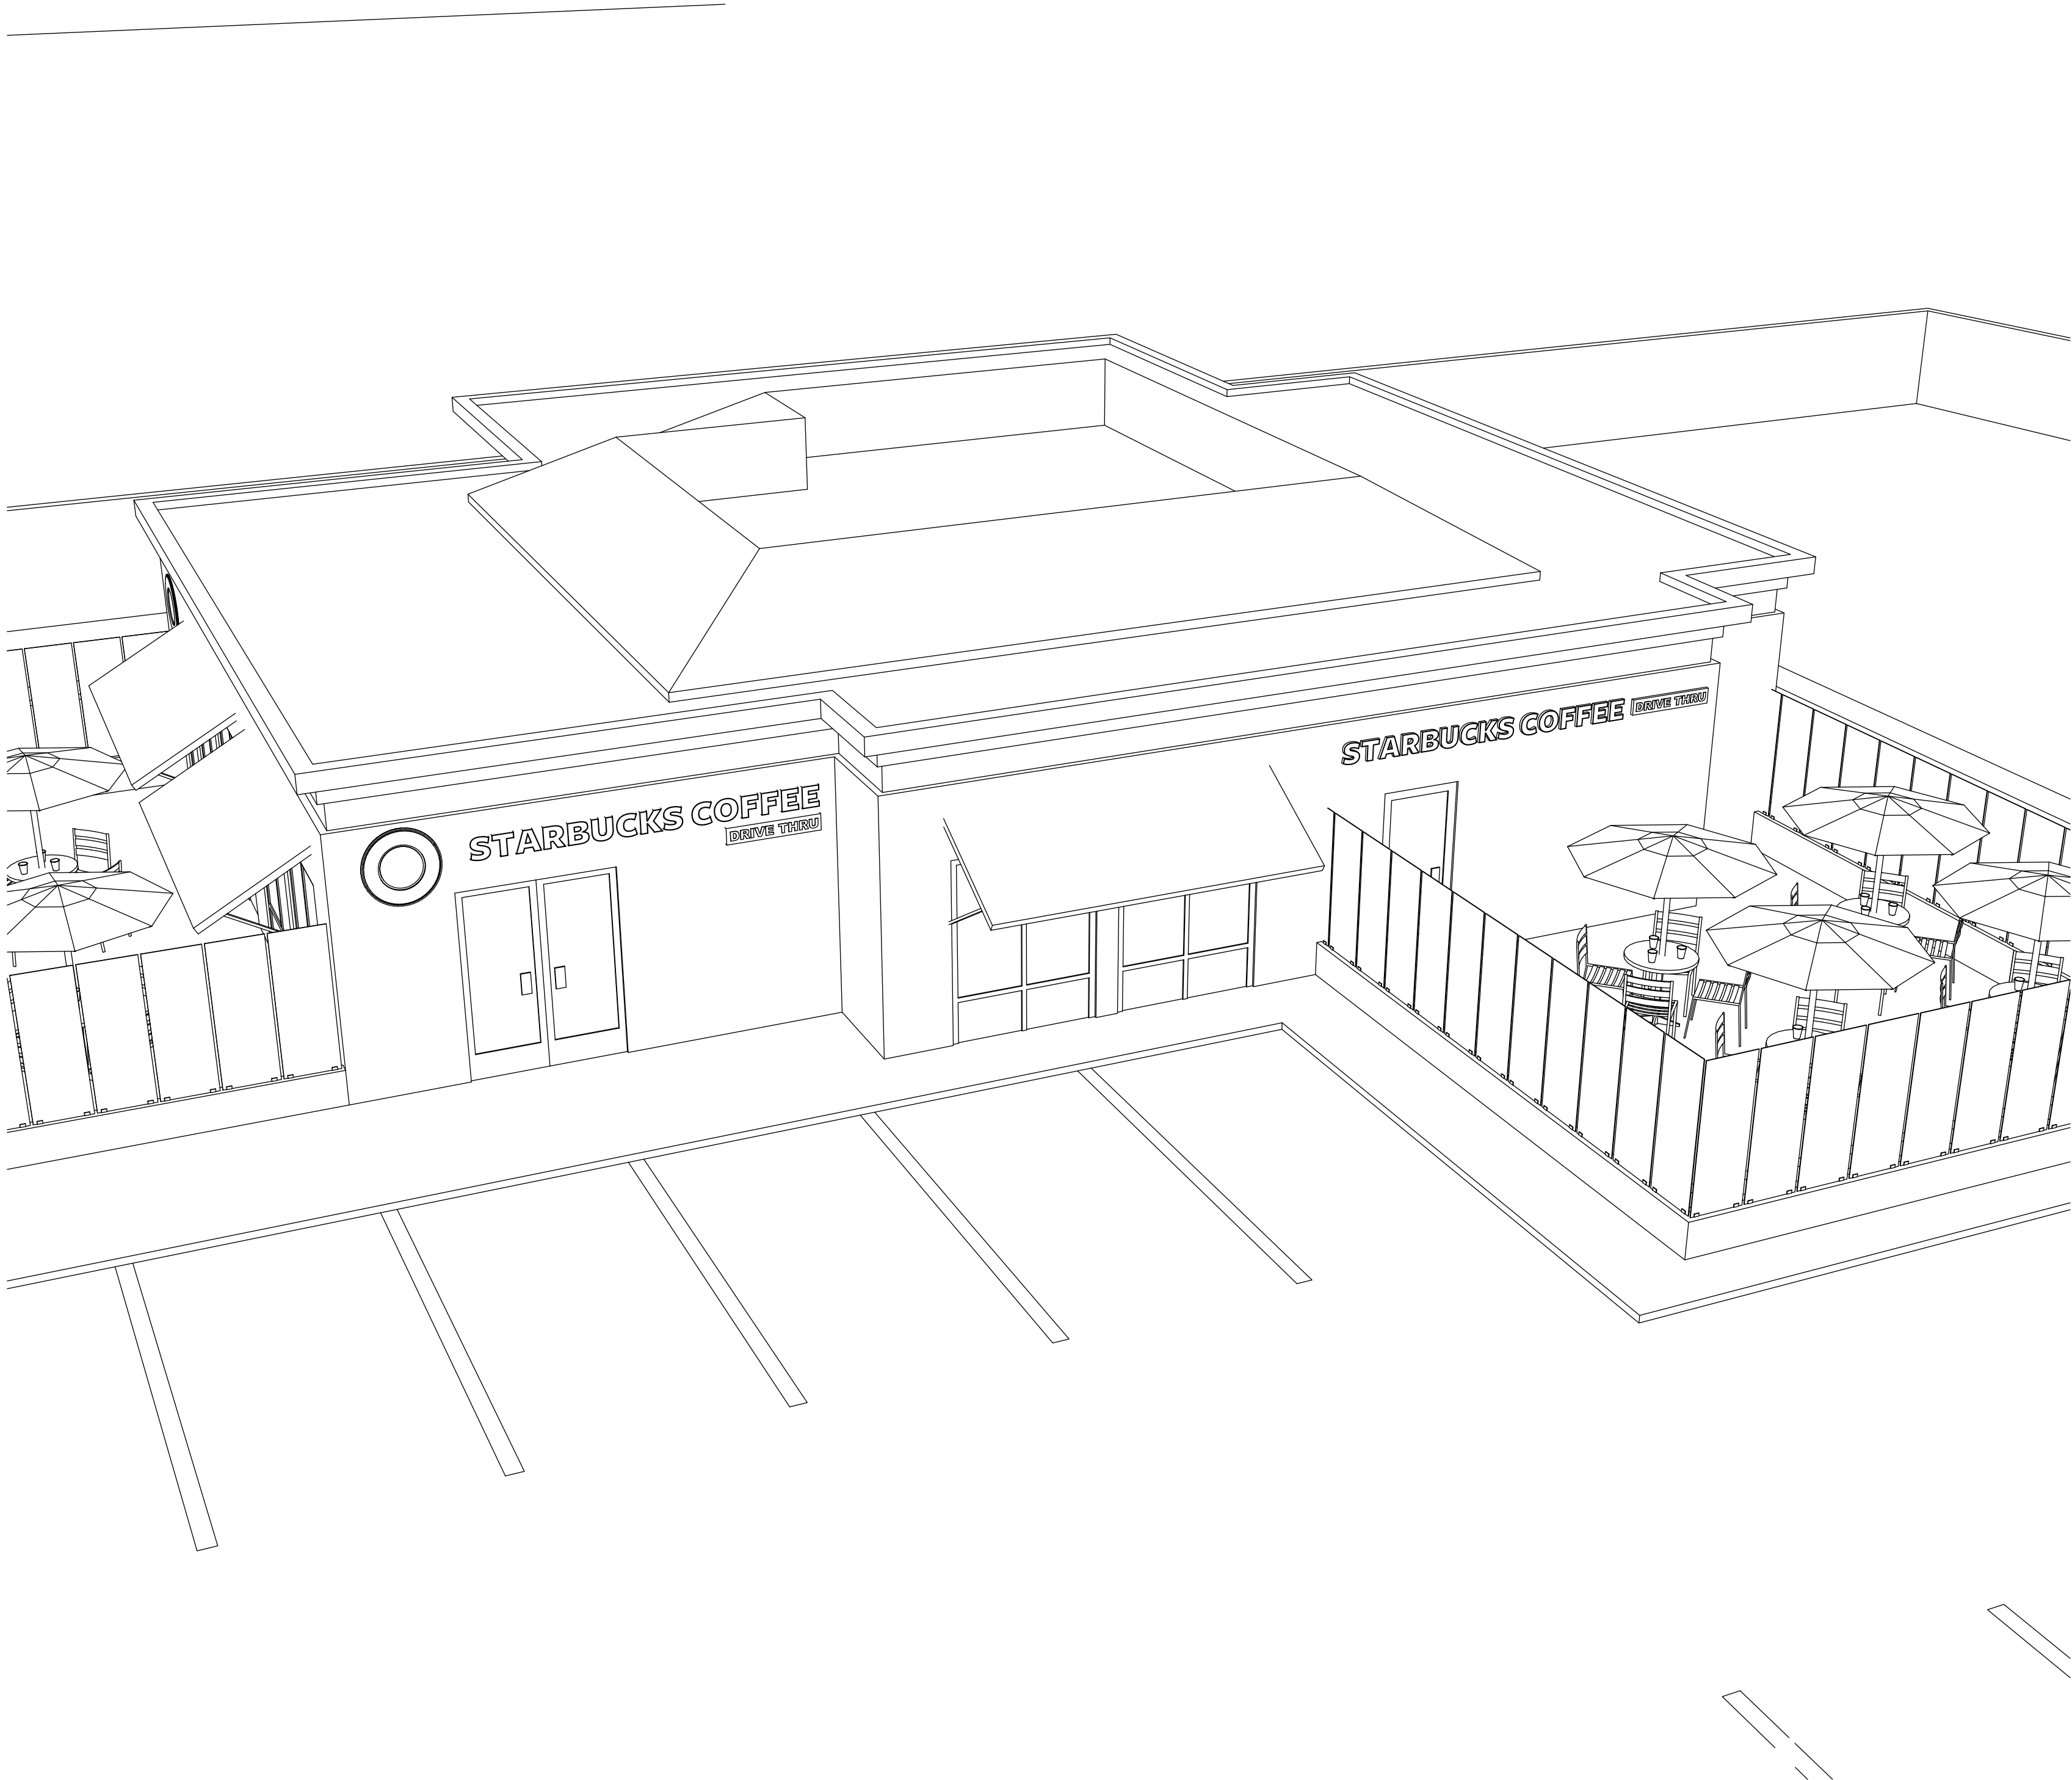

DISCLAIMER  
This drawing, specifications, and ideas designs thereby are and shall remain the property of J.Lopez (Designer) and no part thereof shall be copied disclosed to others or used in connection with any work or project for which there have been prepared and developed, without the written consent of J.Lopez. Visual contact with these drawings shall constitute evidence of acceptance of these restrictions.


**TRUE 3D**  
RENDERING  
**3D RENDERING SERVICES**  
LANDSCAPE DESIGN  
EXTERIOR 3D RENDERERS  
INTERIOR 3D RENDERERS  
3D FLOORPLANS  
3D ANIMATIONS  
(661)-576-5948

**CLD**  
CLDPOOLBUILDERS.COM  
PO Box 900367  
Palmdale, CA.93590  
Phone (661)-940-6406  
Fax (661)-940-6409  
office@candelopez.com

STARBUCKS REMODEL  
**SAMMY'S RESTURANT**  
44139 Sierra Highway  
Lancaster, CA. 93534

SHEET TITLE  
  
3D RENDERING

SHEET  
**A-3**  
3 OF 5

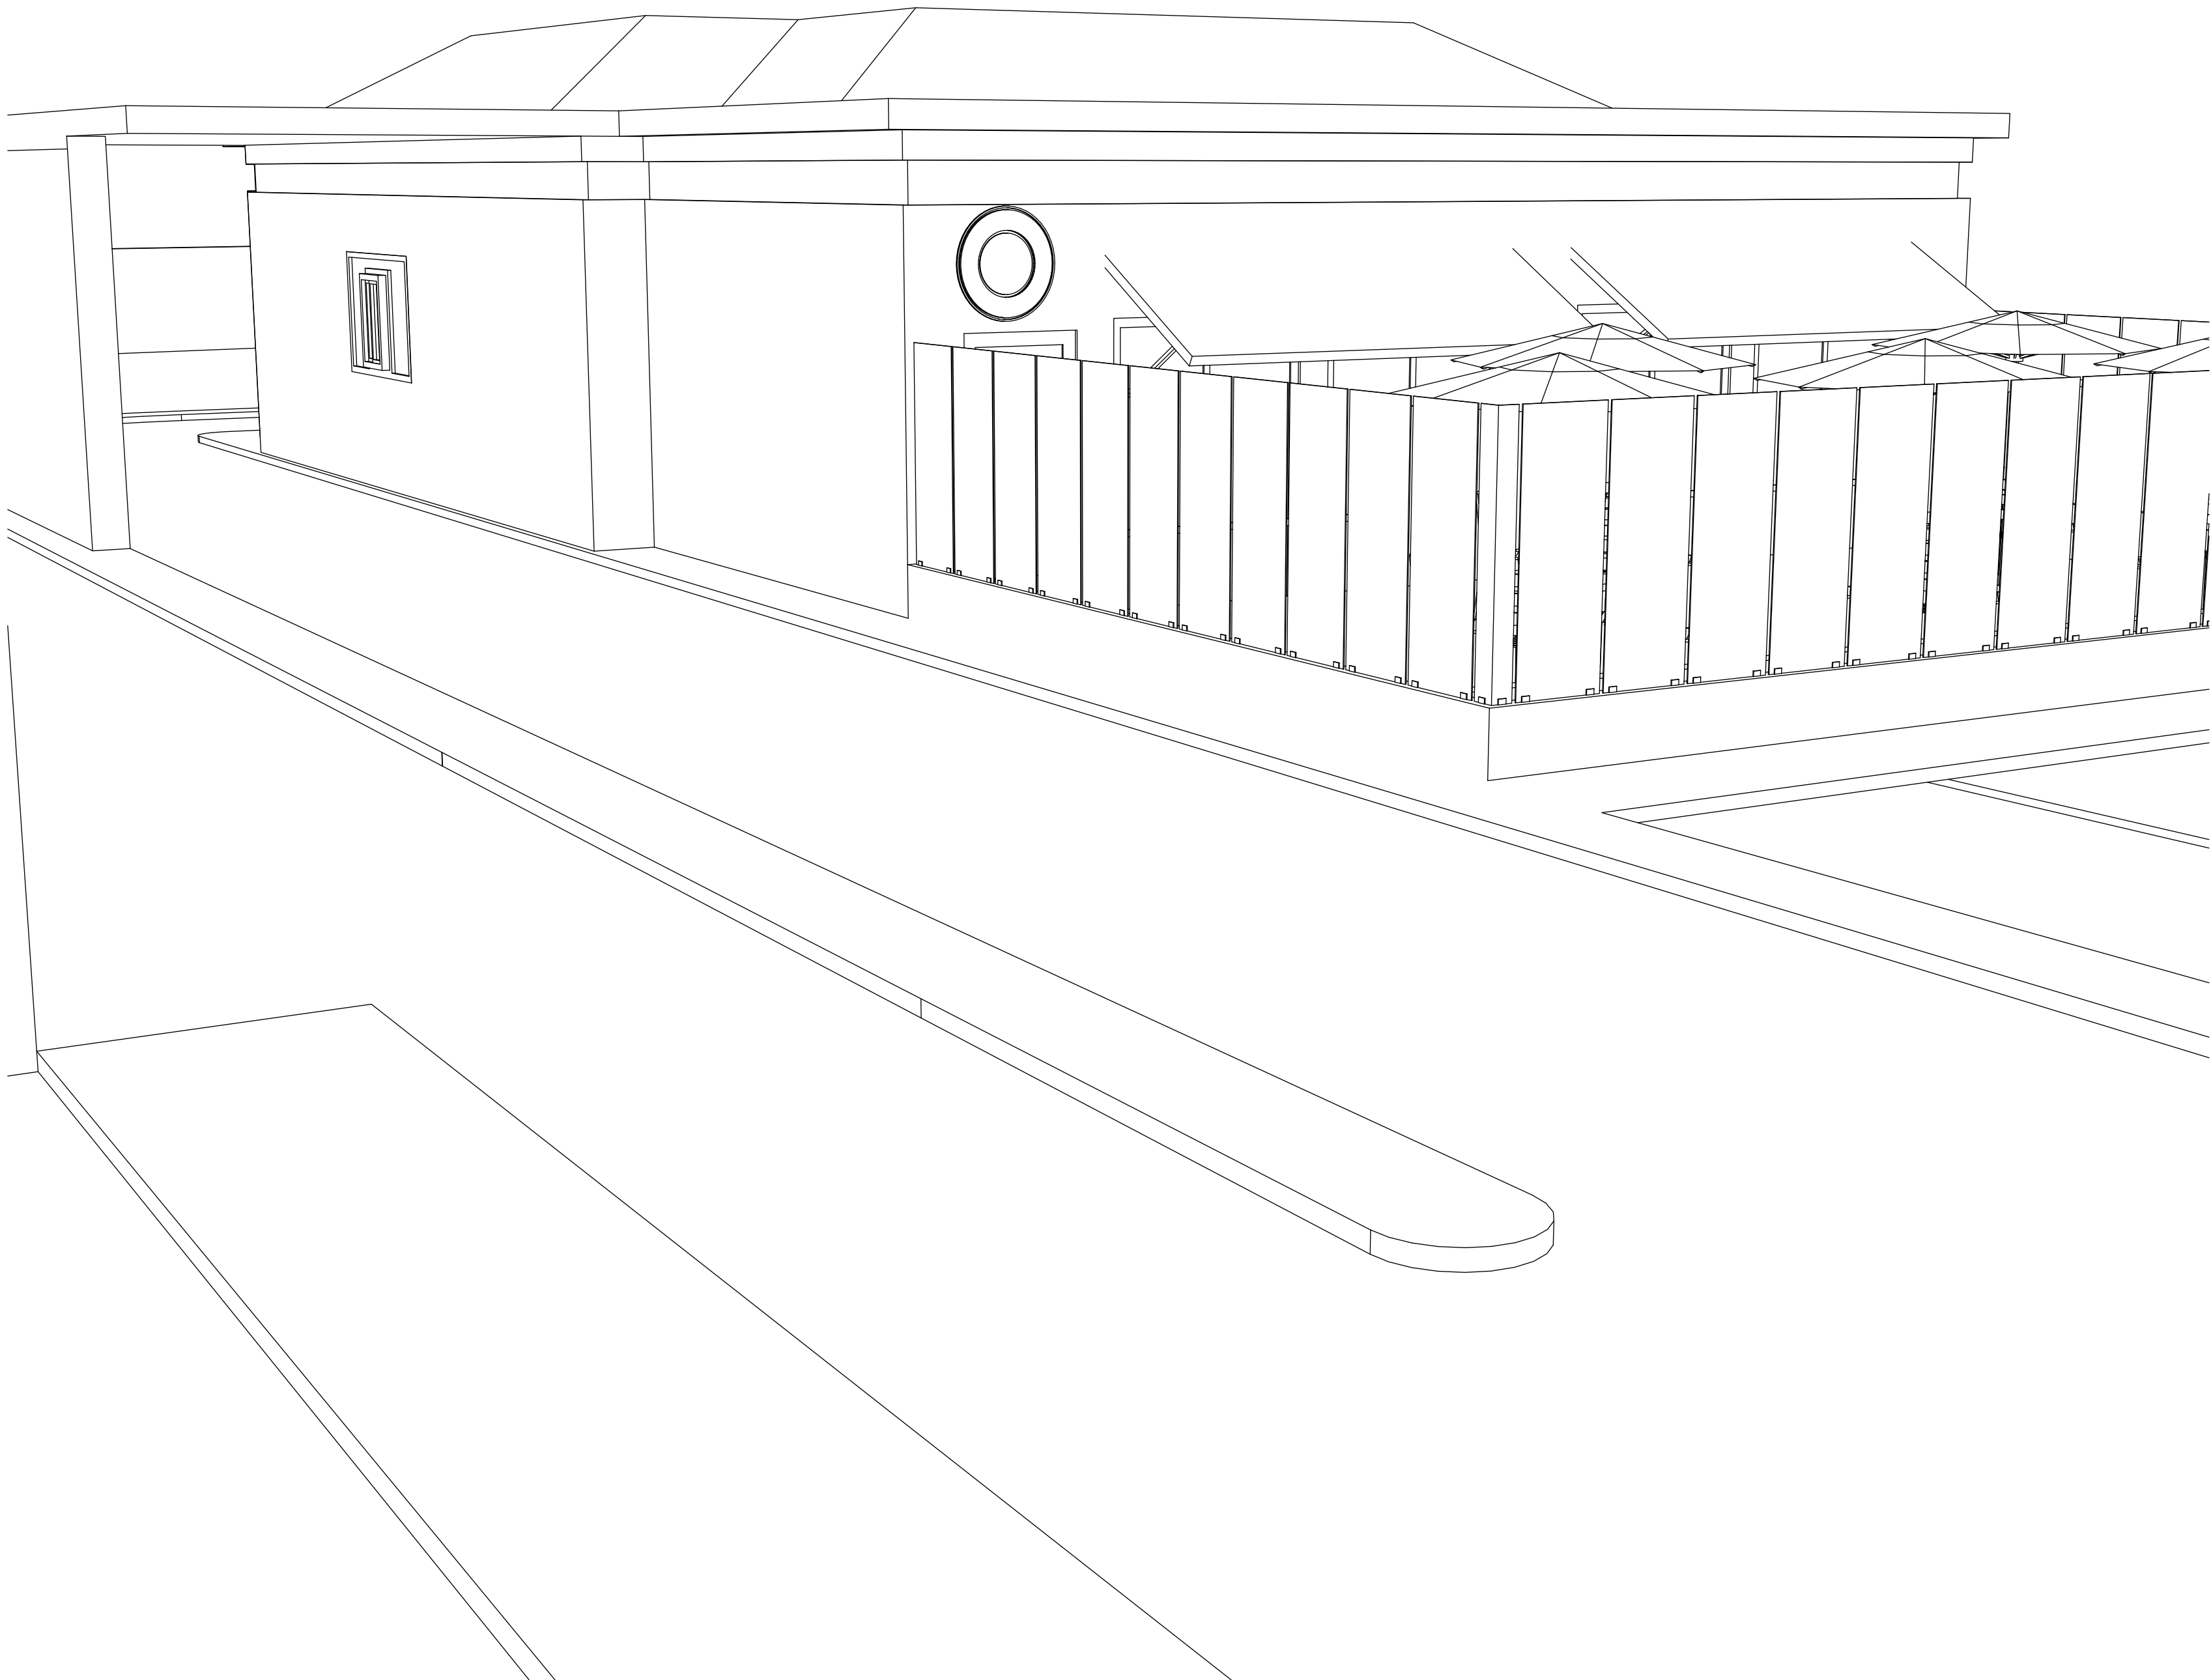

DISCLAIMER  
This drawing, specifications, and ideas designs thereby are and shall remain the property of J.Lopez (Designer) and no part thereof shall be copied disclosed to others or used in connection with any work or project for which there have been prepared and developed, without the written consent of J.Lopez. Visual contact with these drawings shall constitute evidence of acceptance of these restrictions.

**TRUE 3D**  
RENDERING  
**3D RENDERING SERVICES**  
LANDSCAPE DESIGN  
EXTERIOR 3D RENDERERS  
INTERIOR 3D RENDERERS  
3D FLOORPLANS  
3D ANIMATIONS  
(661)-576-5948

**CLD**  
CLDPOOLBUILDERS.COM  
PO Box 900367  
Palmdale, CA.93590  
Phone (661)-940-6406  
Fax (661)-940-6409  
office@candelopez.com

STARBUCKS REMODEL  
**SAMMY'S RESTURANT**  
44139 Sierra Highway  
Lancaster, CA. 93534

SHEET TITLE


3D RENDERING

SHEET

**A-4**

4 OF 5



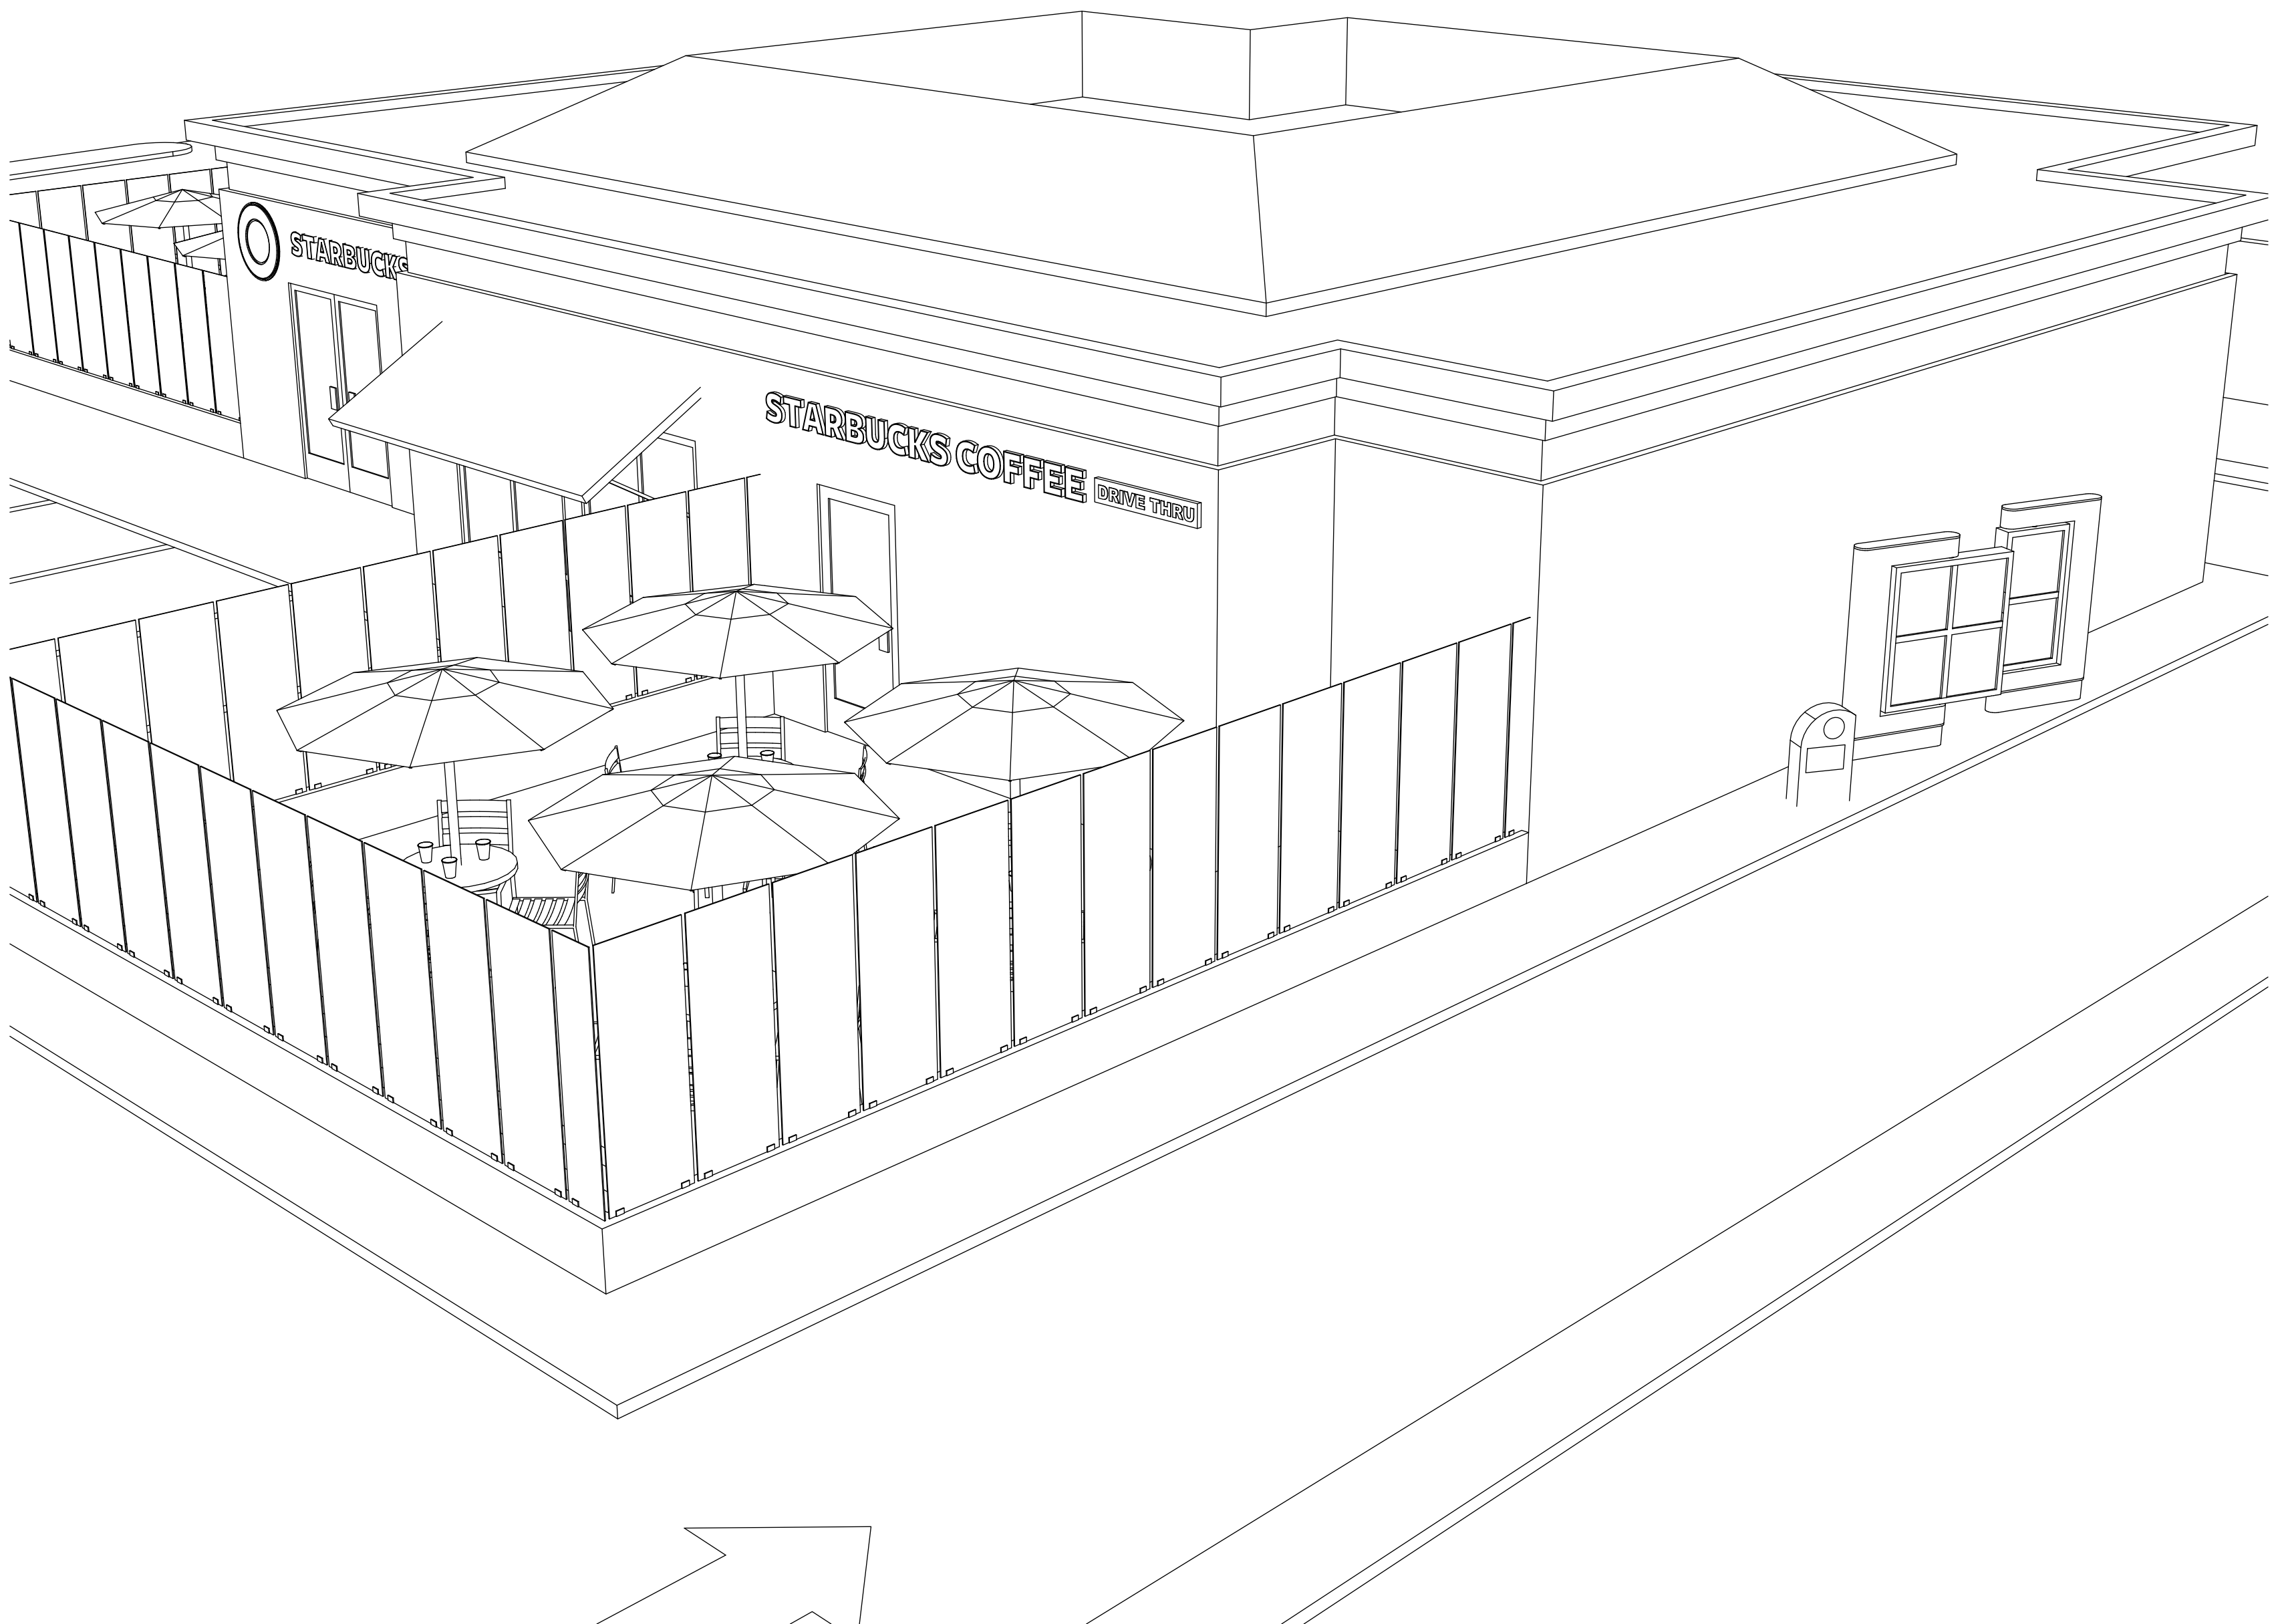

DISCLAIMER  
This drawing, specifications, and ideas  
designs thereby are and shall remain the  
property of J.Lopez (Designer) and no part  
thereof shall be copied disclosed to others or  
used in connection with any work or project  
for which there have been prepared and  
developed, without the written consent of  
J.Lopez. Visual contact with these drawings  
shall constitute evidence of acceptance  
of these restrictions.

**TRUE 3D**  
RENDERING  
**3D RENDERING SERVICES**  
LANDSCAPE DESIGN  
EXTERIOR 3D RENDERERS  
INTERIOR 3D RENDERERS  
3D FLOORPLANS  
3D ANIMATIONS  
(661)-576-5948

**CLD**  
CLDPOOLBUILDERS.COM  
PO Box 900367  
Palmdale, CA.93590  
Phone (661)-940-6406  
Fax (661)-940-6409  
office@candelopez.com

STARBUCKS REMODEL  
**SAMMY'S RESTURANT**  
44139 Sierra Highway  
Lancaster, CA. 93534

SHEET TITLE

3D RENDERING

SHEET

**A-5**

5 OF 5